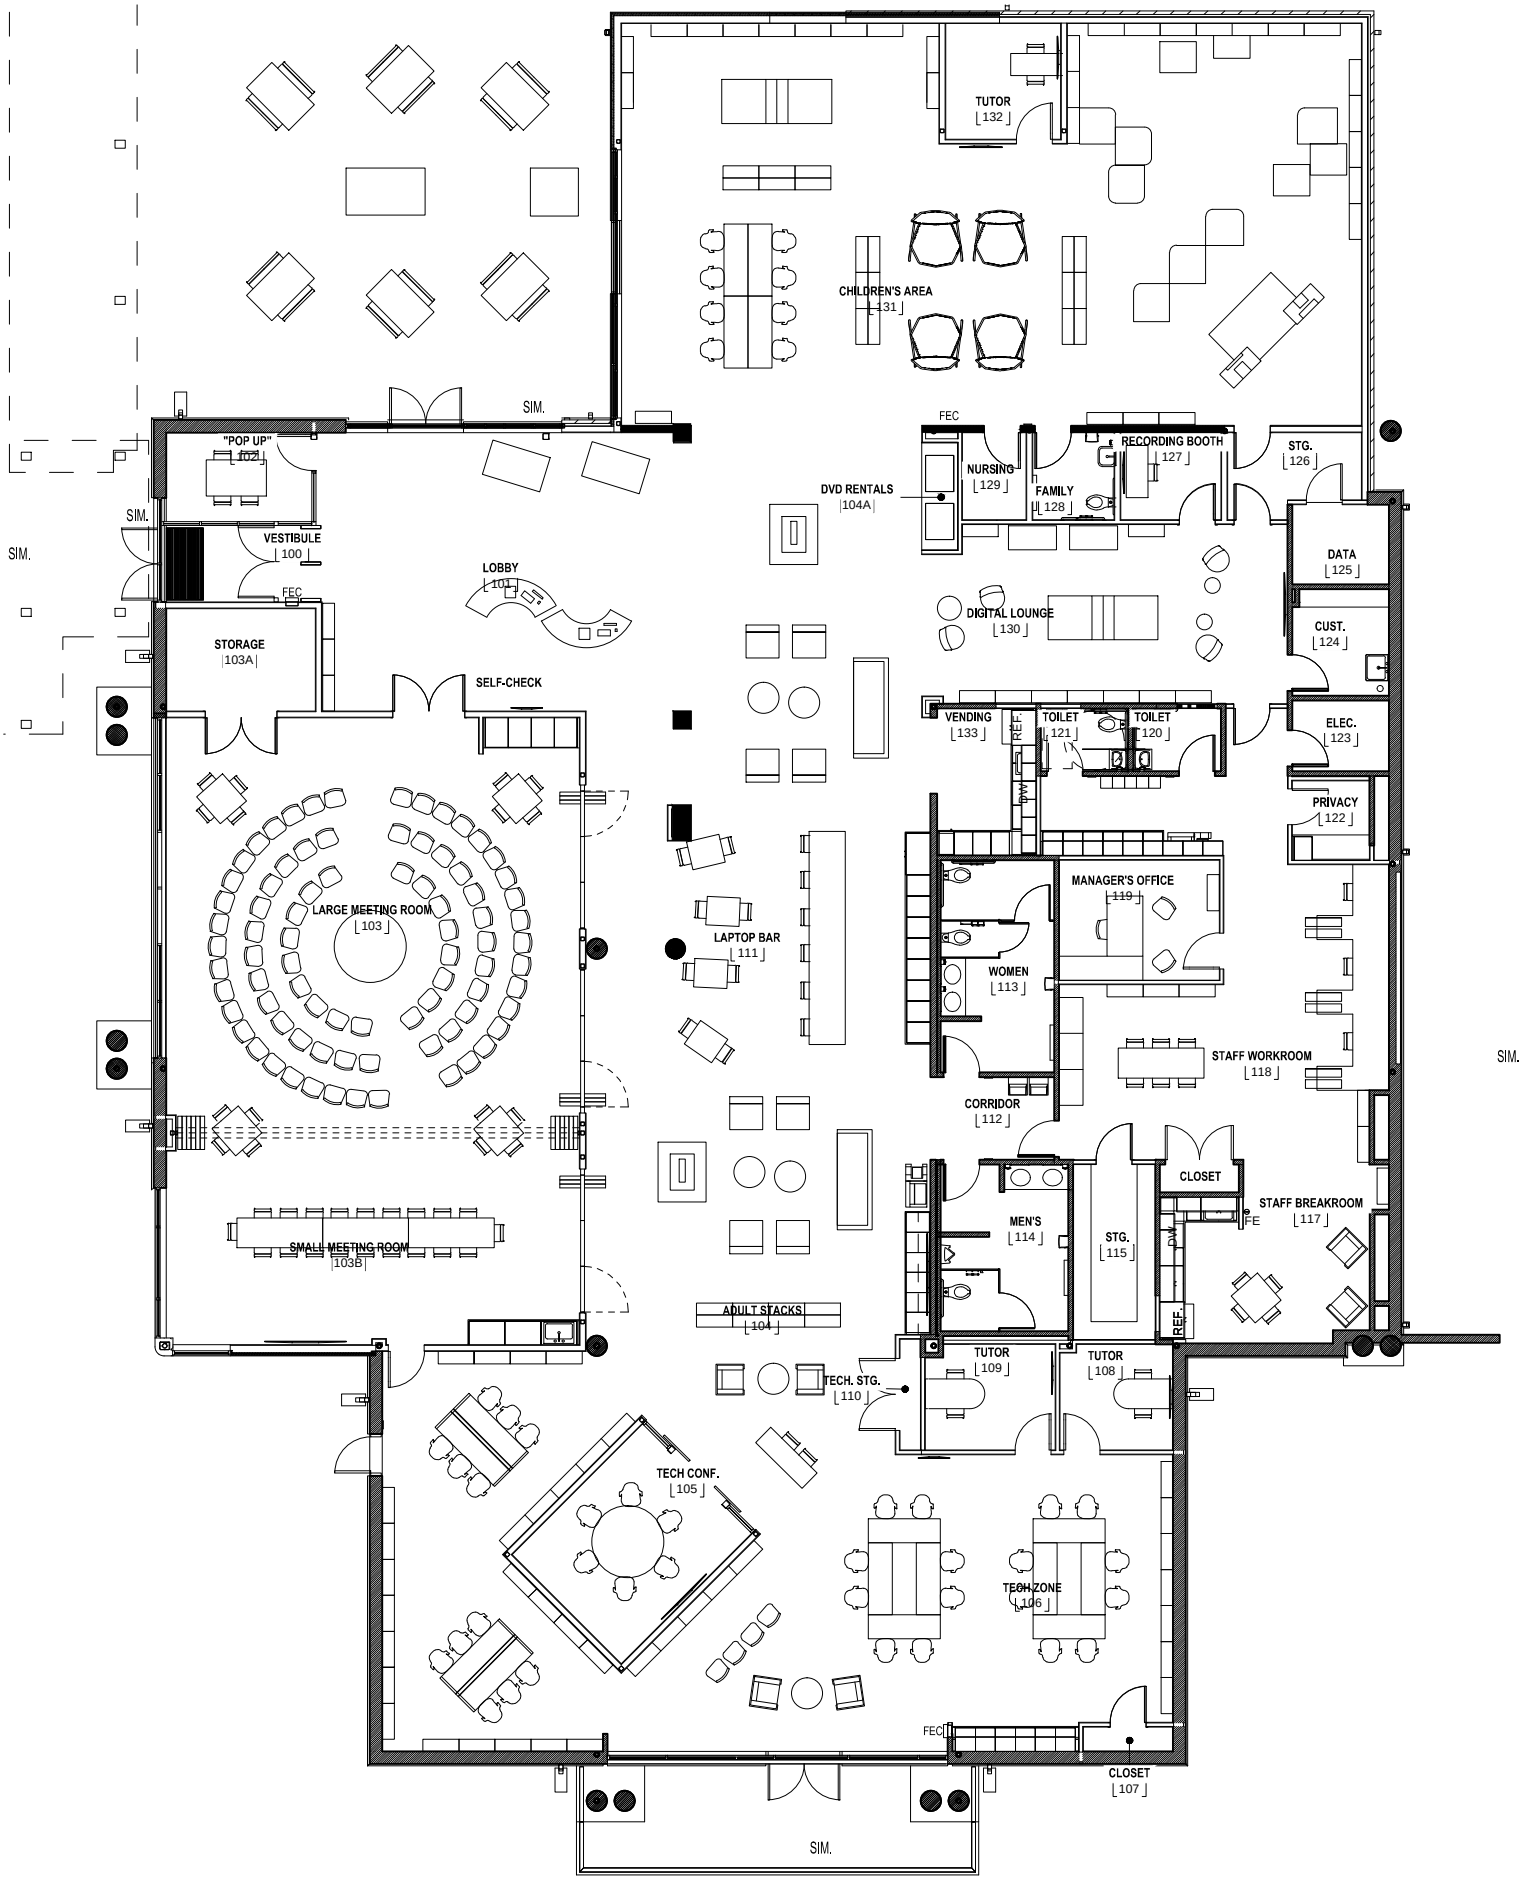
TUTOR
132
CHILDREN'S AREA
131
SIM.
"POP UP"
102
SIM.
SIM.
VESTIBULE
100
FEC
LOBBY
101
STORAGE
103A
SELF-CHECK
LARGE MEETING ROOM
103
SMALL MEETING ROOM
103B
FEC
DVD RENTALS
104A
NURSING
129
FAMILY
128
RECORDING BOOTH
127
STG.
126
DATA
125
CUST.
124
DIGITAL LOUNGE
130
VENDING
133
REF.
TOILET
121
TOILET
120
ELEC.
123
PRIVACY
122
DW
MANAGER'S OFFICE
119
LAPTOP BAR
111
WOMEN
113
STAFF WORKROOM
118
SIM.
CORRIDOR
112
CLOSET
STAFF BREAKROOM
117
FE
MEN'S
114
STG.
115
DW
REF.
ADULT STACKS
104
TUTOR
109
TUTOR
108
TECH. STG.
110
TECH CONF.
105
TECH ZONE
106
FEC
CLOSET
107
SIM.