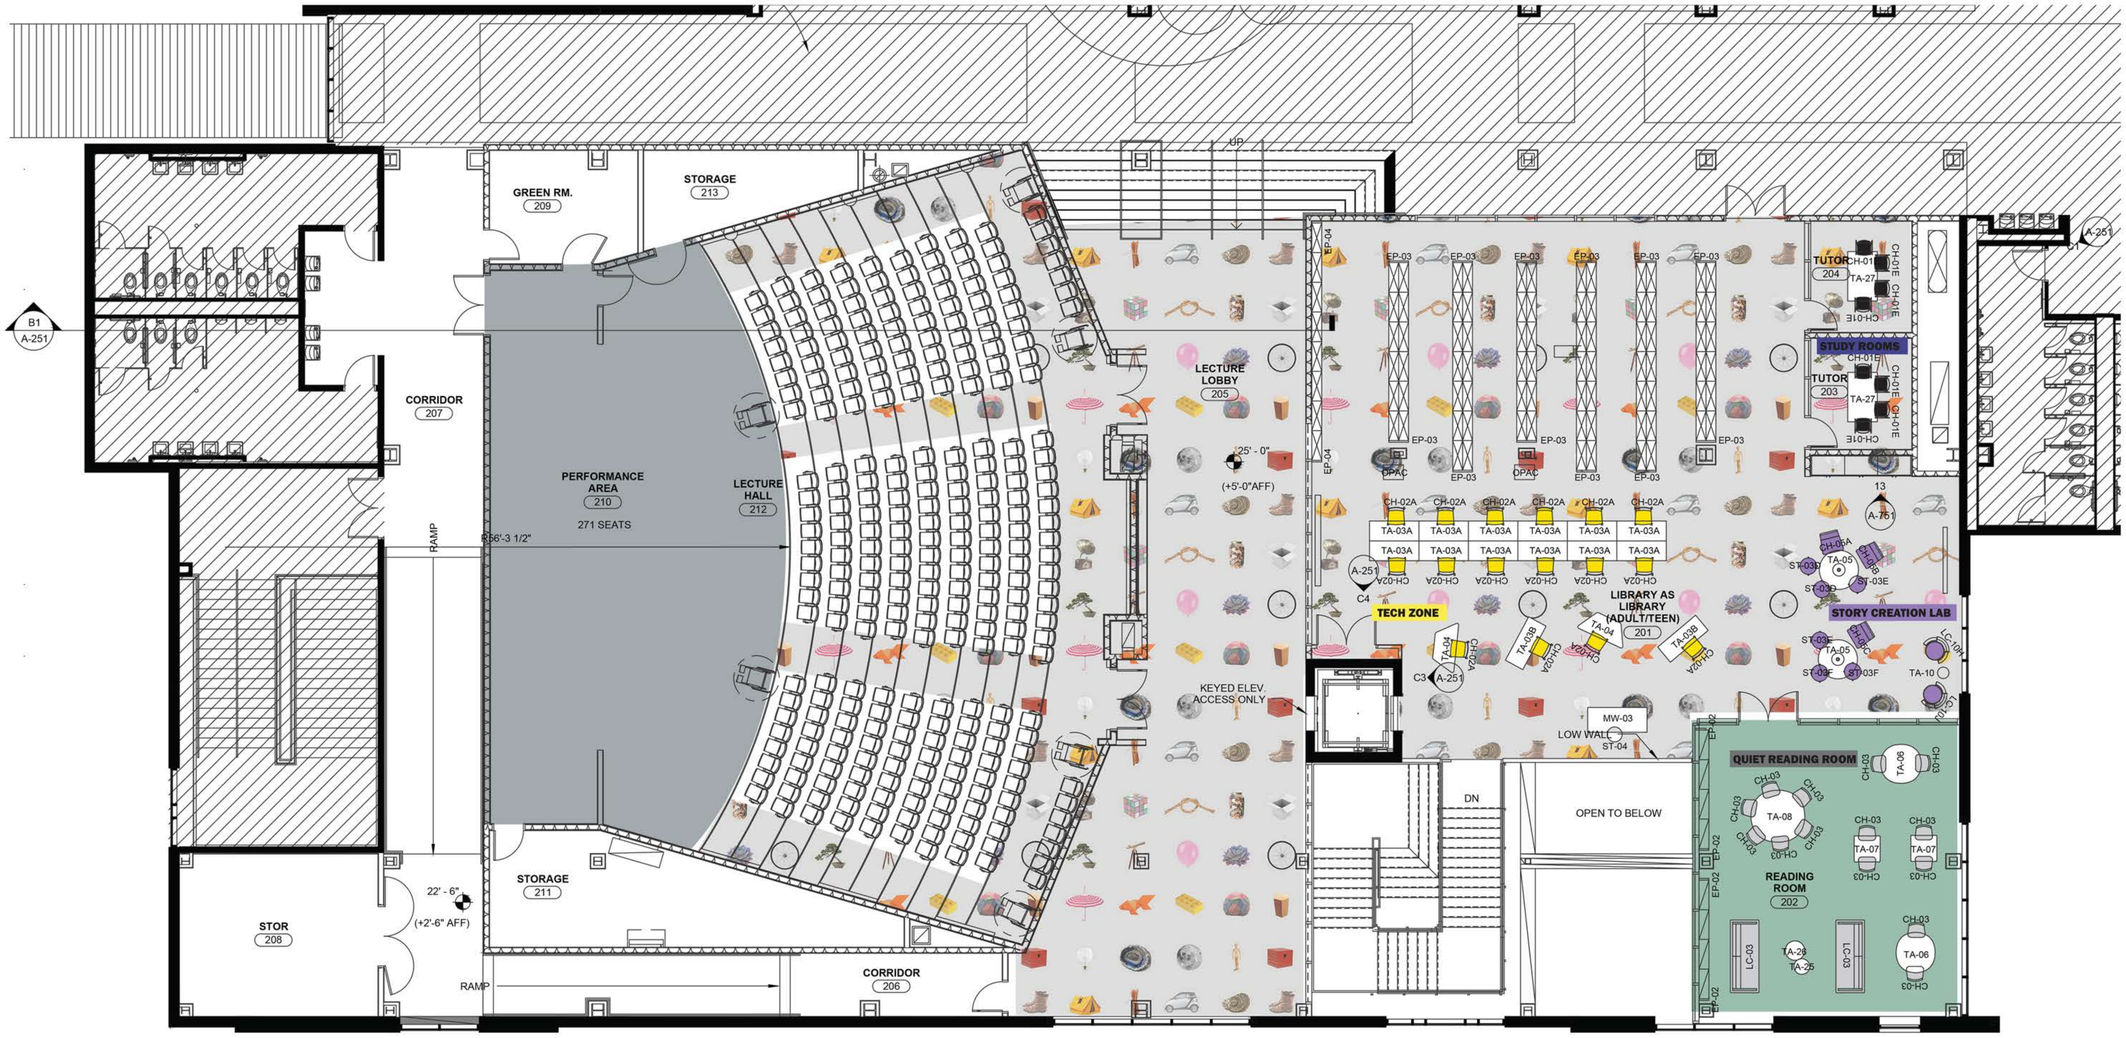

RICHLAND SANDHILLS LIBRARY RENOVATION

SECOND FLOOR FURNITURE PLAN

MARGARET SULLIVAN STUDIO
307 Seventh Ave #504 New York, NY 10001
P 646 687 7923 E cheers@margaretsullivanllc.com